


105F-7 12/6/61

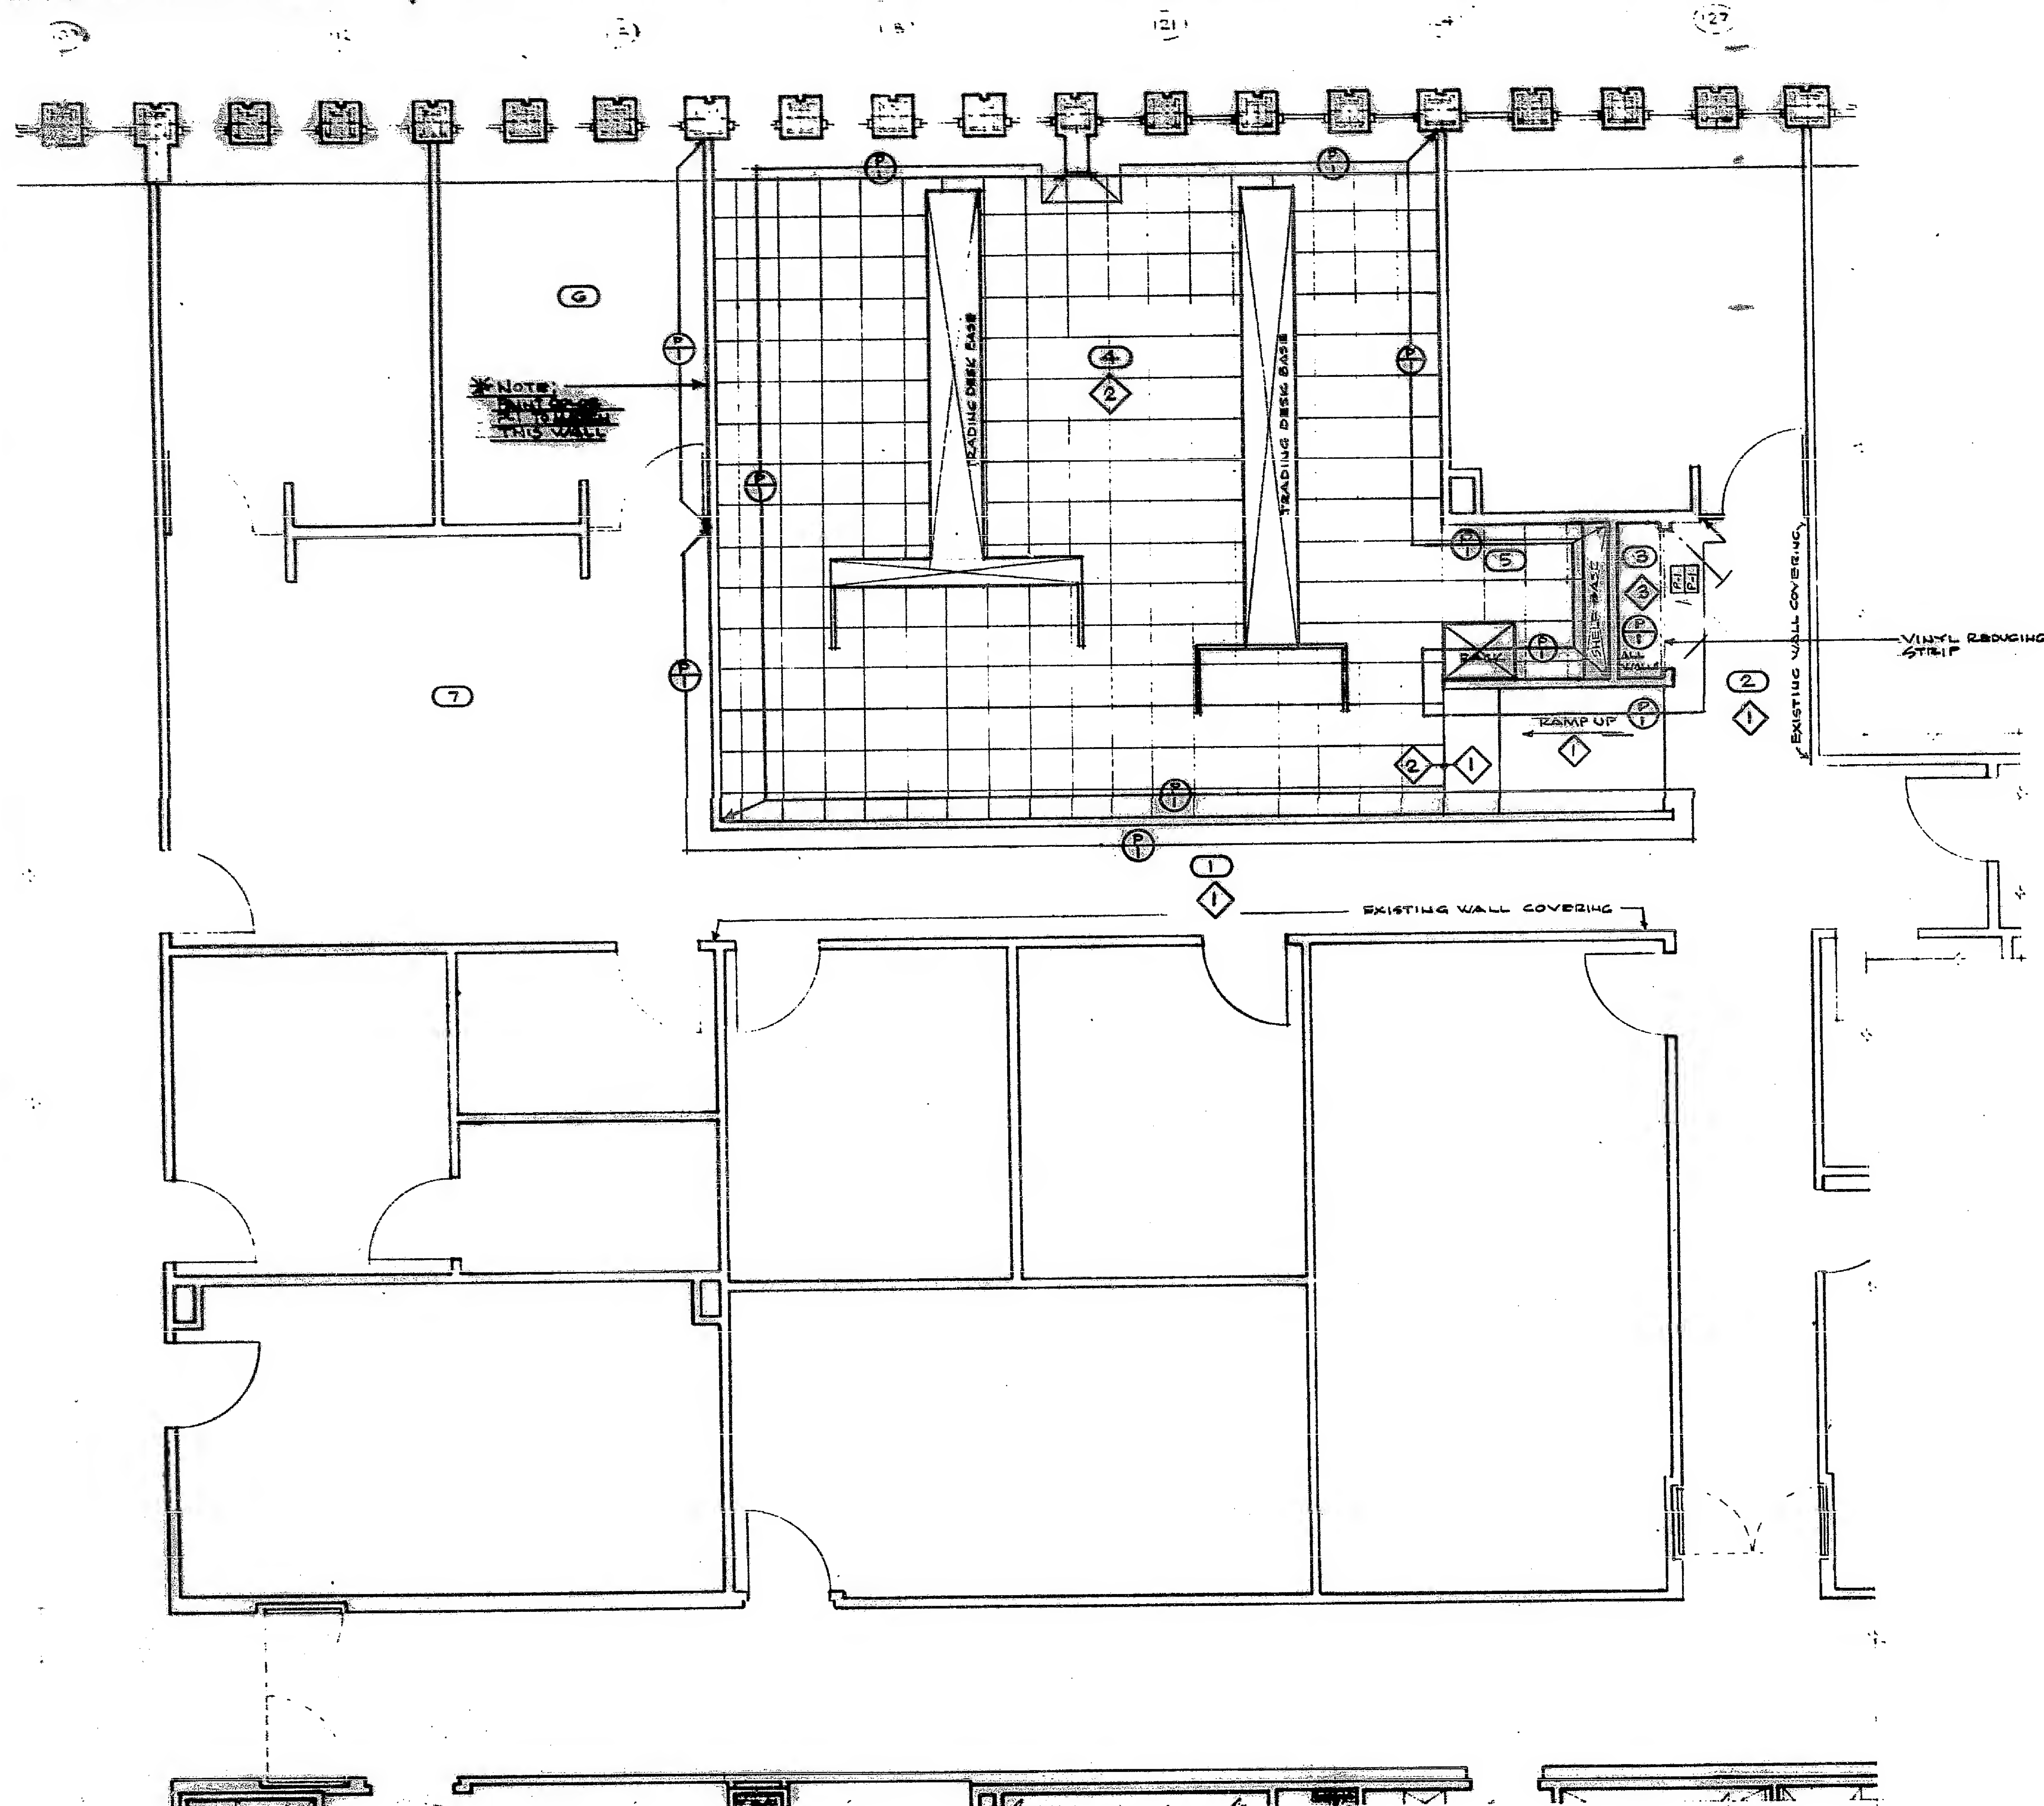

GENERAL NOTES:

1. SEE DRAWING NO. 105F-1 FOR ADDITIONAL SPECIFICATIONS
2. ALL INTERIOR FINISHES SHALL CONFORM TO N.Y.C. BUILDING CODE SECTION C
3. CARPETING SHALL CONFORM TO N.Y.C. BUILDING CODE SECTION C SPECIFICATIONS AND SMOKE DETECTOR

FLOORING & BASE

1. CARPET SHALL BE CUT & FORMED TO FIT TRADING DESKS, COMMUNICATIONS, ETC.
2. PROVIDE A NEW STRAIGHT VINYL BASE IN ADJACENT AREAS AS FOLLOWS:
SPACE NO. 1 NORTH WALL
SPACE NO. 2 NORTH & WEST WALLS
SPACE NO. 4 & 5 ALL WALLS
SPACE NO. 7 EAST WALL

PAINTING

1. REFER TO PAINTING NOTES ON DRAWING NO. 105F-1
2. PAINT SHALL BE DEVOS, PRATT & WHITE, EQUAL
3. ALL SURFACES TO BE PAINTED SHALL BE PRIMED BEFORE APPLYING FINISH PAINT
4. WALLS SHALL HAVE (2) FINISH PAINT
5. HOLLOW METAL DOOR & FRAMES, TRADING DESKS, ETC. SHALL RECEIVE (2) FINISH PAINT, GLOSS ENAMEL, EGGSHELL FINISH
6. PAINTING CONTRACTOR SHALL FURNISH ALL PAINT COLORED FOR THE PROJECT TO STARTING WORK

NOTE: AREAS WHERE FINISHES ARE NOT INDICATED ARE EXISTING & REMAIN UNCHANGED